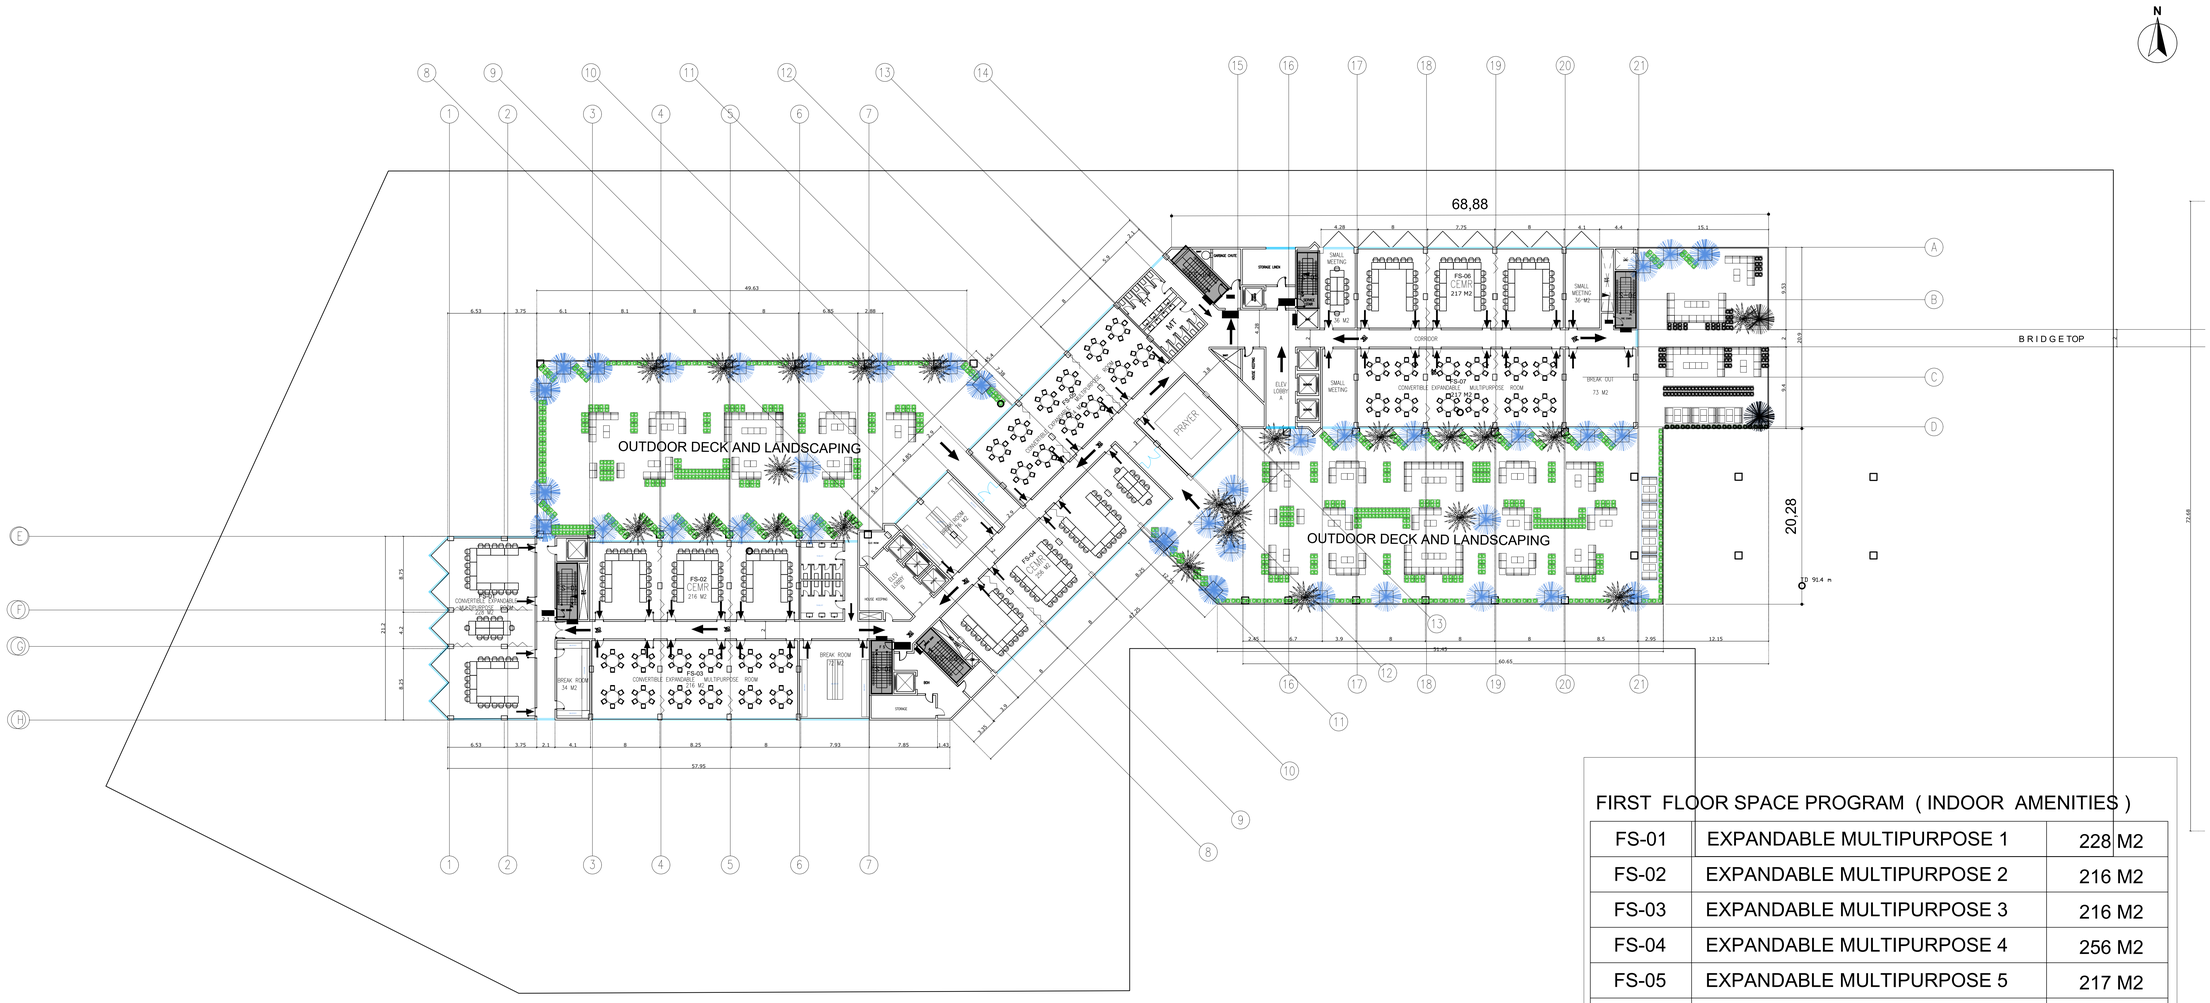
N
68,88
20,28
OUTDOOR DECK AND LANDSCAPING
OUTDOOR DECK AND LANDSCAPING
BRIDGETOP
PRAYER
FS-02
CEMR
216 M2
FS-06
CEMR
217 M2
CONVERTIBLE EXPANDABLE MULTIPURPOSE ROOM
BREAK OUT
73 M2
BREAK ROOM
34 M2
BREAK ROOM
77 M2
SMALL MEETING
SMALL MEETING
16 M2
CORRIDOR
ELEV. LOBBY
STORAGE
STORAGE LINEN
GARBAGE CHUTE
MUSIC KEEPING
SERVICE ELEVATOR
SHAFT
SHAFT
SHAFT