
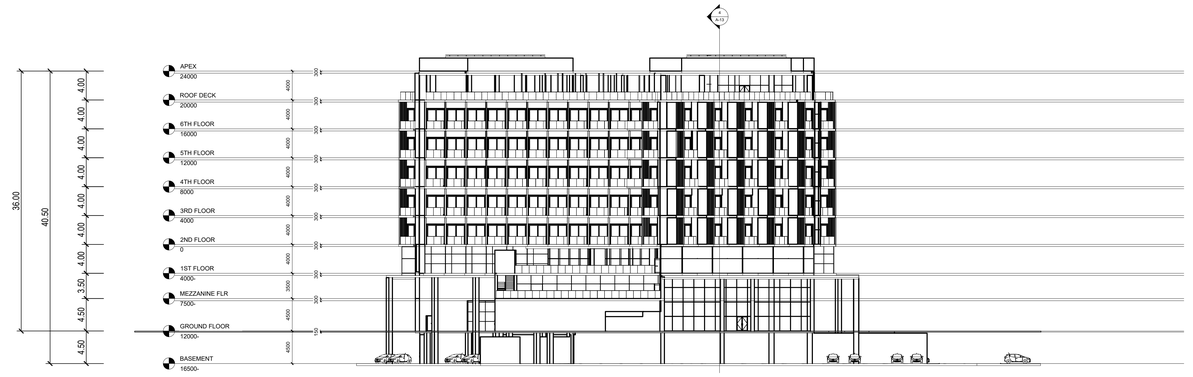



**LEFT ELEVATION**
SCALE 1:300 @ A0

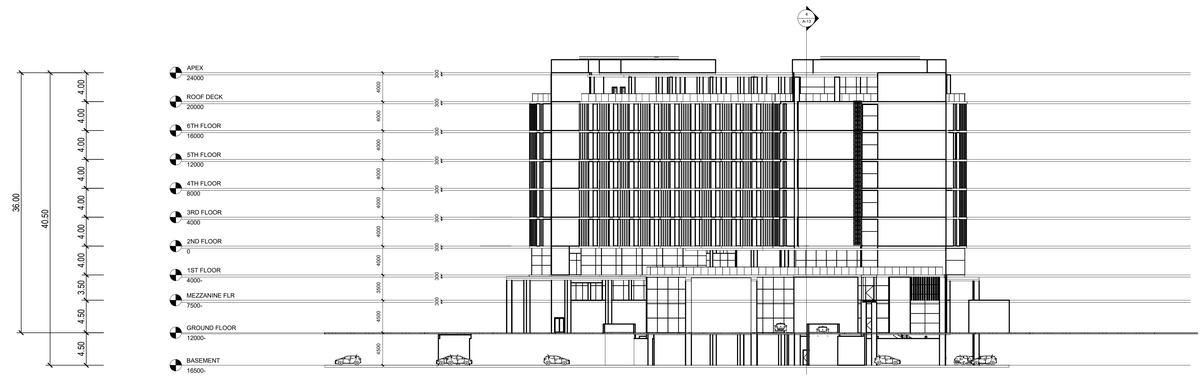


**RIGHT ELEVATION**
SCALE 1:300 @ A0

0 10 20 30 m

## EXTERIOR MATERIAL LEGEND - COLOUR SWATCHES



**EX-01**
Honed sand-beige limestone cladding, 1200 x 600 panels
Location: Main facades, cores, parapets



**EX-03**
Dark bronze aluminium curtain wall / windows, low-E glazing
Location: Guestroom bays, lobby, podium



**EX-05**
Warm white GRC cladding, matte sand finish
Location: Podium columns, fins, soffits



**EX-02**
Bronze anodised aluminium mashrabiya screen, 8-point star
Location: Vertical feature strips, porte-cochere



**EX-04**
Frameless laminated glass balustrade, bronze cap
Location: Guestroom balconies, roof terraces



**EX-06**
Timber-look aluminium pergola slats, teak tone
Location: Roof pergola, alfresco canopy

## NOTES

Level heights measured from the drawn finished floor levels; floor-to-floor chain on each view, overall to roof.
Exterior finishes indicative - physical samples and mock-up panel to be approved before procurement.
Elevations and sections derived from the coordinated BIM model; grids and levels as per plans WFY-AR-101 to 108.

## EXTERIOR REFERENCE RENDERS



NORTH EAST WING FROM THE NORTH ROAD



WEST WING OVER THE LAGOON WALK



EAST END WITH ARRIVAL DRIVE

Royal Commission
الهيئة الملكية

| Location: | Yanbu ,KSA | Plot NO.: | LOT 26 / LOT 23 |
|---|---|---|---|

Project Name:

YANBU 5-STAR HOTEL & ANNEX

INVESTOR

WAFAIYA
YANBU • RED SEA

CONTRACTOR

الوفائية
Wafaiyah

Consultant:

-

COORDINATION

| Checked | | Engineer | Signature | Date |
|---|---|---|---|---|
| Architectural | ARC | | | |
| Interior Design | ID | | | |
| Civil | CV | | | |
| Mechanical | MEC | | | |
| Electrical | ELC | | | |
| Low Current | LC | | | |
| Fire Life Safety | FLS | | | |
| Acoustics | ACS | | | |
| Lighting | LGT | | | |
| Signage | SG | | | |
| Security | SC | | | |

REVISIONS

| | | | |
|---|---|---|---|
| 4 | | | |
| 3 | | | |
| 2 | | | |
| 00 | ISSUE 00 - FIRST COMPREHENSIVE SUBMISSION | 30 Oct 2026 | |
| | Revision Description | Date | By |

Drawing Type:

**Architectural & Furniture Layout**

Drawing Title:

**Hotel Elevations - Left & Right**

| | | | |
|---|---|---|---|
| Drawn by: | | Date: | 30 Oct 2026 |
| Checked by: | Ar .Mike Mirasol | Sheet Size: | A0 |
| Reviewed by: | - | | |
| Approved by: | - | | |
| Drawing No.: WFY-AR-131 | | Revision NO.: | 00 |
| | | Scale: | 1:300 |